



Whitehall Planning Commission Agenda
City Hall Council Chambers
Tuesday, October 6, 2026 at 6 pm

1. Meeting Called to Order
2. Approval of the Agenda
3. Approval of the May 5th 2026 Meeting Minutes
4. Communications
5. Public Comment

Persons wanting to address the Commission may do so at this time. After recognition by the chair, please come forward to the podium, state your name, and provide your comments. Comments will be limited to no more than three minutes.

6. Unfinished Business
7. New Business
 - ▶ Resolution 26-05 Lebanon Lutheran Food Pantry 1101 S Mears
8. Adjournment

WHITEHALL PLANNING COMMISSION
RESOLUTION 26-05

WHEREAS, Visscher Construction has submitted a site plan for a construction of a food pantry for Lebanon Lutheran Church.

WHEREAS, Standards for R1, Residential District site plan approval under ordinance §15-4-5 address lot size, lot width, setbacks, heights, activities, storage, landscaping, lighting, screening, performance standards, street access, building grades, water and sanitary sewage facilities, fences, accessory building, parking and signs.

WHEREAS, the Zoning Administrator has reviewed the site plan and finds that it meets all zoning requirements.


NOW, THEREFORE, BE IT RESOLVED

The Whitehall Planning Commission finds that the proposed site plane adequately meets the standard for approval and approves the site plan as submitted.

Motion by _____, second by _____, and thereafter CARRIED by the City of Whitehall Planning Commission at a meeting held October 6, 2026.

Roll call vote: ____ yes, _____no, ____ absent.


Christopher Mahoney, Zoning Administrator

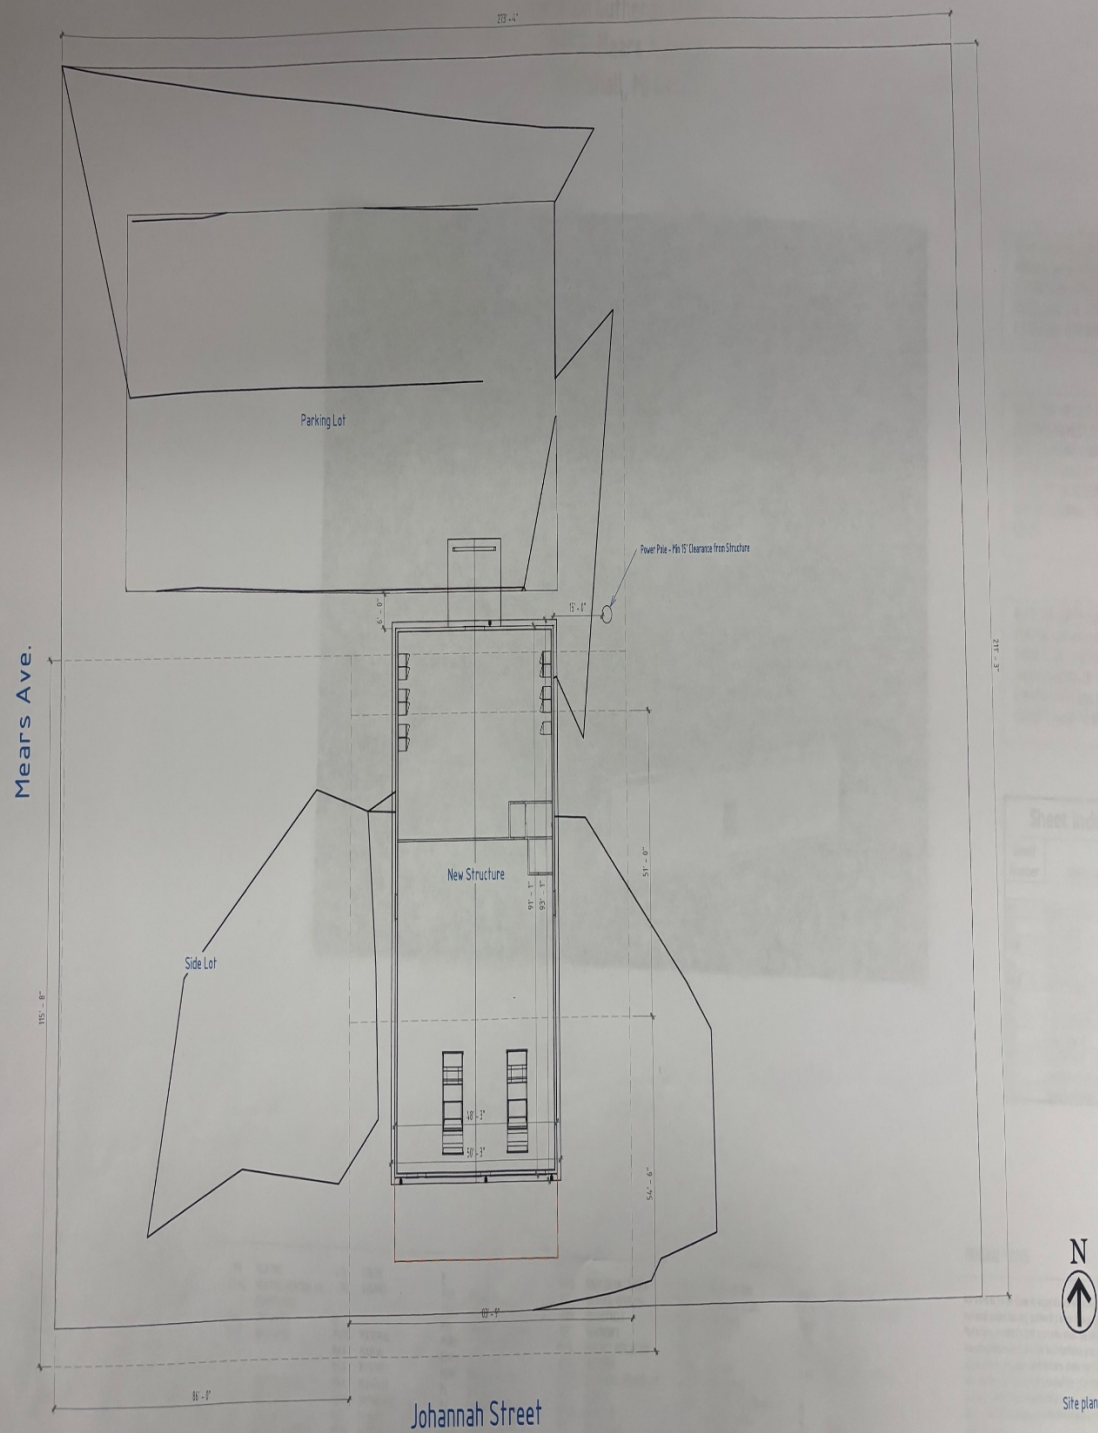

CONSTRUCTION DRAWINGS FOR:

Lebanon Lutheran Church, Food Pantry

Project Address:
Lebanon Lutheran Church
1101 S. Mears Avenue
Whitehall, MI 49461

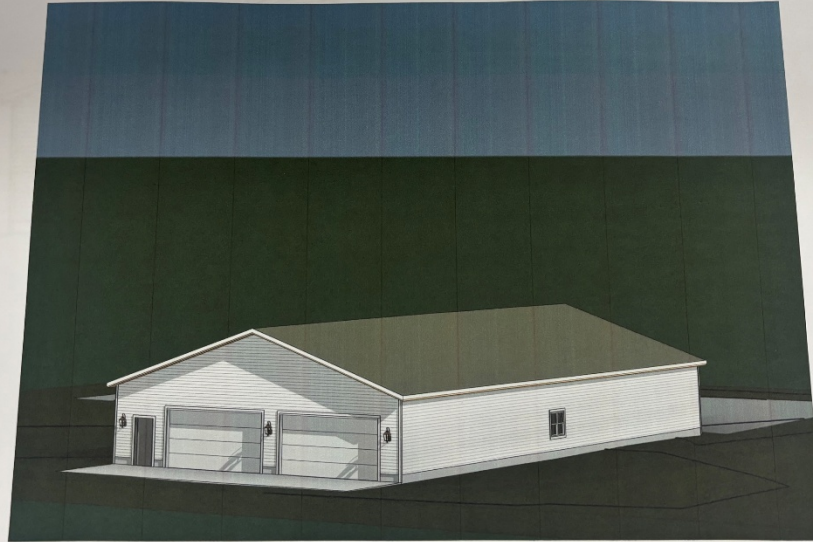

NOTE: THESE PLANS ARE FOR BUILDING PURPOSES. FOR BUILDING PURPOSES, EXPERIENCED HOMEOWNERS KNOWLEDGE AND CONSTRUCTION EXPERIENCE IS REQUIRED.


NOTE: THIS PROJECT IS DESIGNED TO MEET STATE BUILDING CODES. TO THESE PLANS, AN ARCHITECT OR ENGINEER MAY BE REQUIRED BY CODES.

NOTE: THE OWNER, CONTRACTOR, AND ARCHITECT SHOULD UNDERSTAND AND CONSENT TO THESE PLANS PRIOR TO CONSTRUCTION.


Sheet

Sheet Number	
101	Cover
102	Site
102B	Site
104	Elev
104B	Elev
105	Cr
106	Fo
107	Fl
109	R
113	E

① NORTH ELEVATION
3/16" = 1'-0"

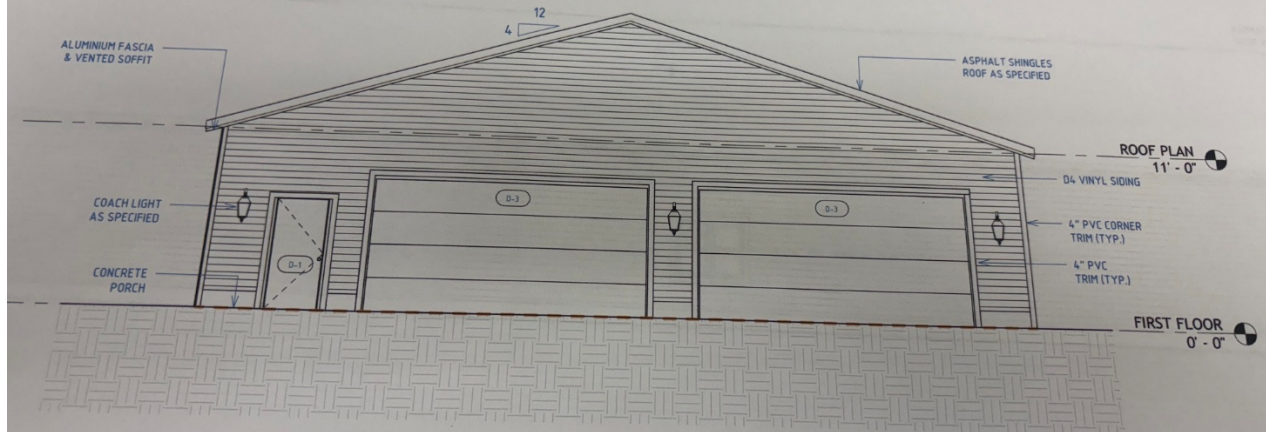

② SOUTH ELEVATION
3/16" = 1'-0"

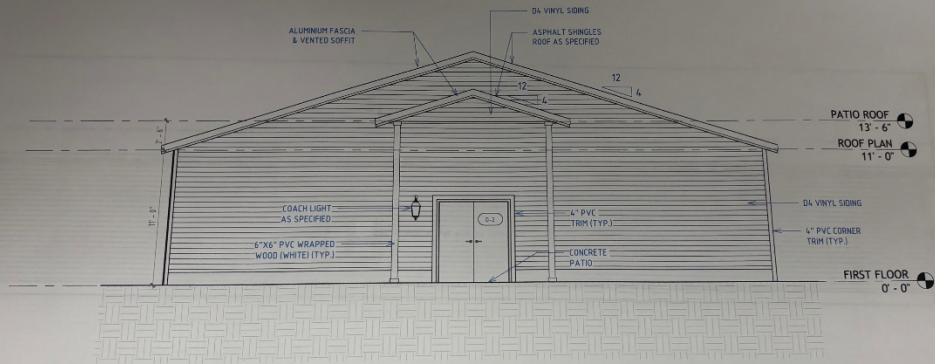

① NORTH ELEVATION
3/16" = 1'-0"

